WINTER GIFT CHRISTCHURCH

13 - 15 June 2010

WESTPAC ARENA
Jack Hinton Drive, Addington
CHRISTCHURCH

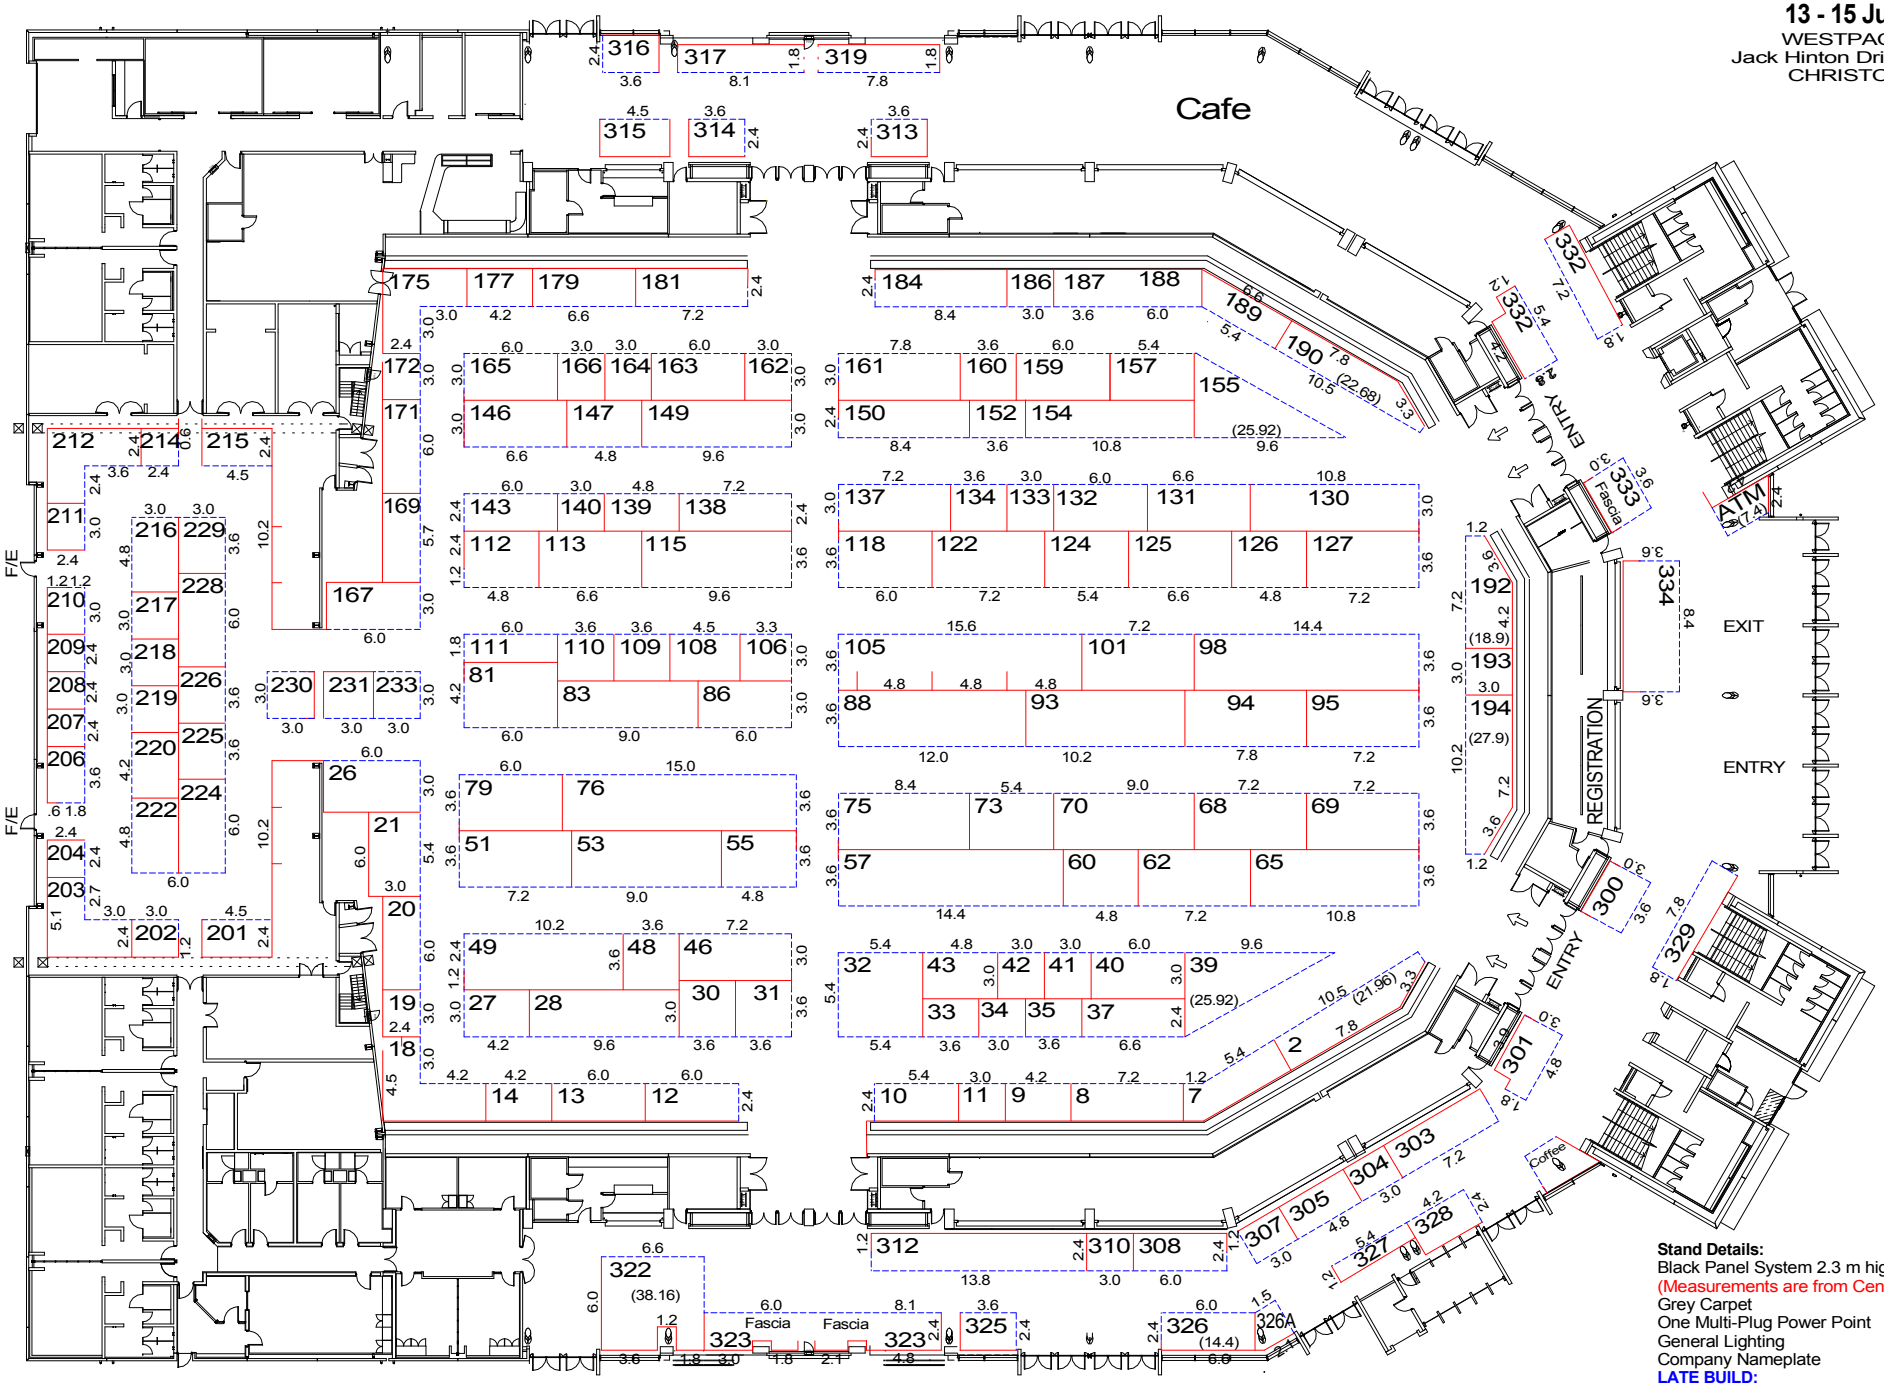

Stand Details:
Black Panel System 2.3 m high - 45mm thick
(Measurements are from Centre of Panel)
Grey Carpet
One Multi-Plug Power Point
General Lighting
Company Nameplate
LATE BUILD:
Stands 206,207,208,209,210,216,217,218,219,226,228,229

Copyright - Drawing the Property of dmg world media and cannot be used or copied without the permission of dmg.

PLAN DATE: 22/03/2010 | DRAWN BY: XPO Exhibitions

PLEASE NOTE: This plan may change as sales and circumstances dictate.